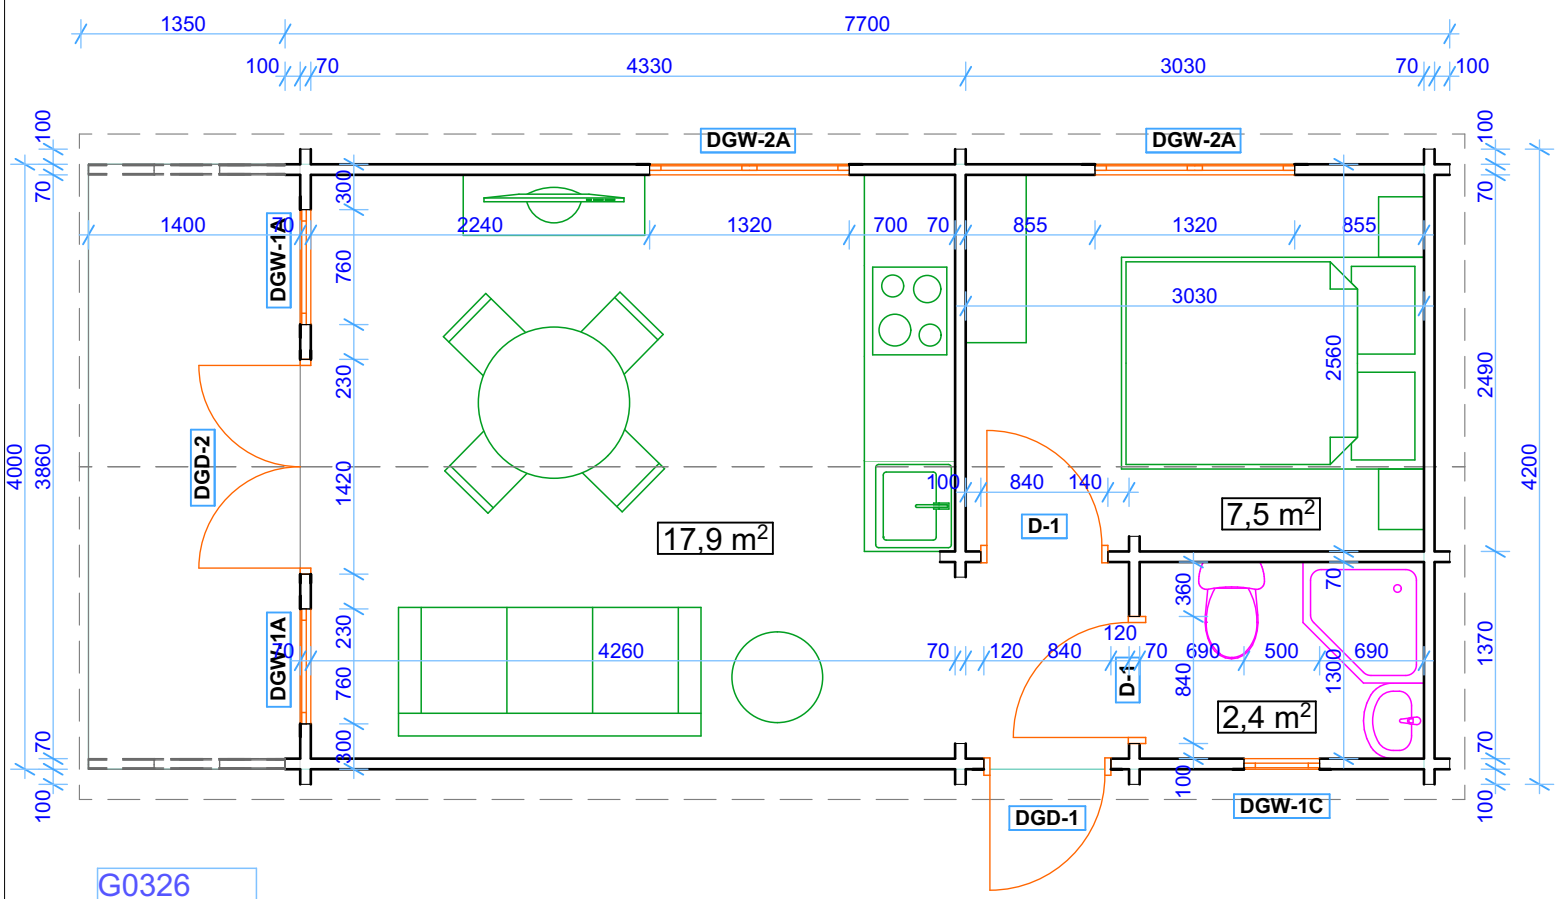

G0326
Cork

Size (m) 7.7 (+1.35 porch) x 4.2
Height Side Wall 2400 mm
Ridge Height 3120 mm
Wall log 70 mm
Roof boards 25 mm
Floor boards 28 mm
PVC windows and doors

	name	Pcs	size
Windows	DGW-1A	2	1260 x 760 mm
	DGW-2A	2	1260 x 1310 mm
	DGW-1C	1	500 x 500 mm
Doors	DGD-2	1	2100x 1410 mm
	DGD-1	1	2100x 830 mm
	D*-1	2	2100x 830 mm

* solid panel doors