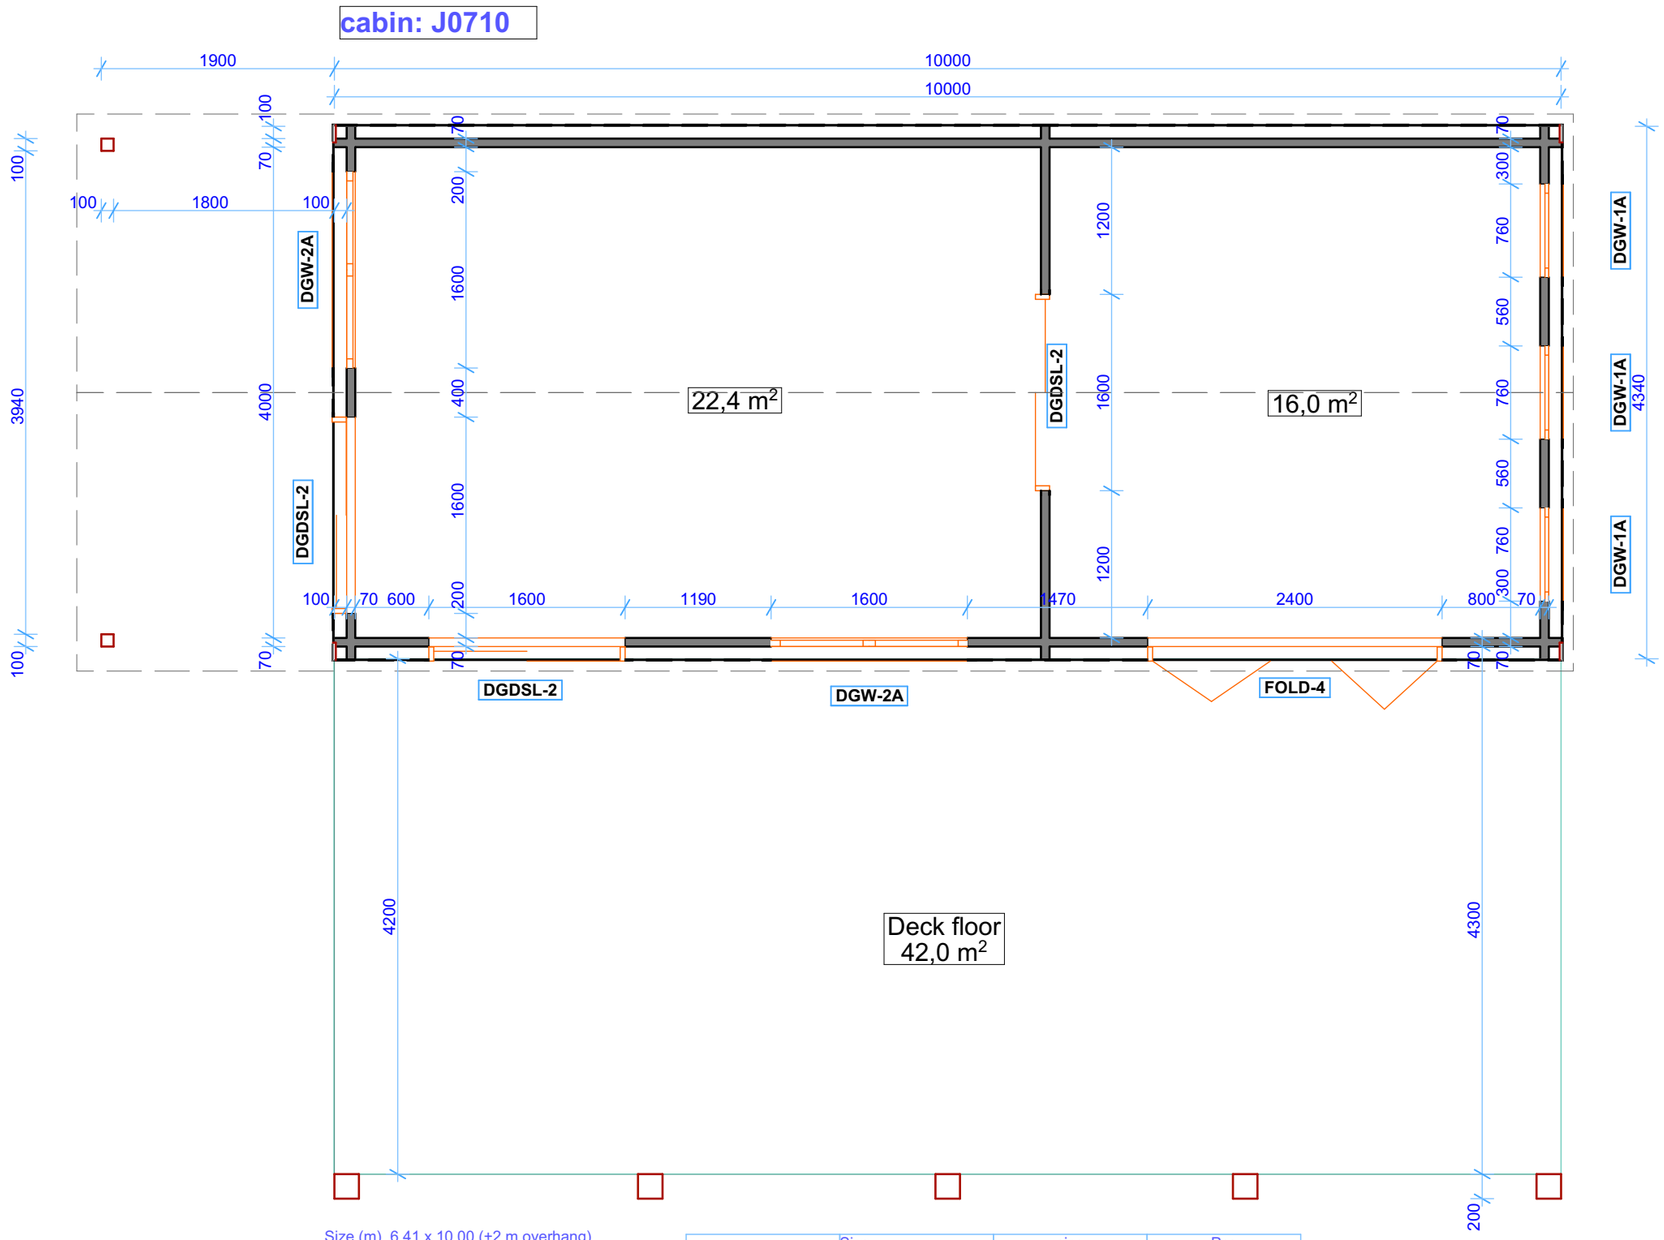

Size (m) 6,41 x 10,00 (+2 m overhang)
Height Side Wall 2500 mm
Ridge Height 3300 mm
Wall: 70 mm + composite cladding
Roof Battens 44x56 mm
PVC windows and doors
Roof coverage: 59,4 m^2
Roof slope: 21º

	Size	size	Pcs
Windows	DGW-1A	1900 x 760 mm	3
	DGW-2A	1900 x 1600 mm	2
Doors	DGDSL-2	2100x 1600 mm	3
	FOLD-4	2100x 2400 mm	1

* solid panel doors